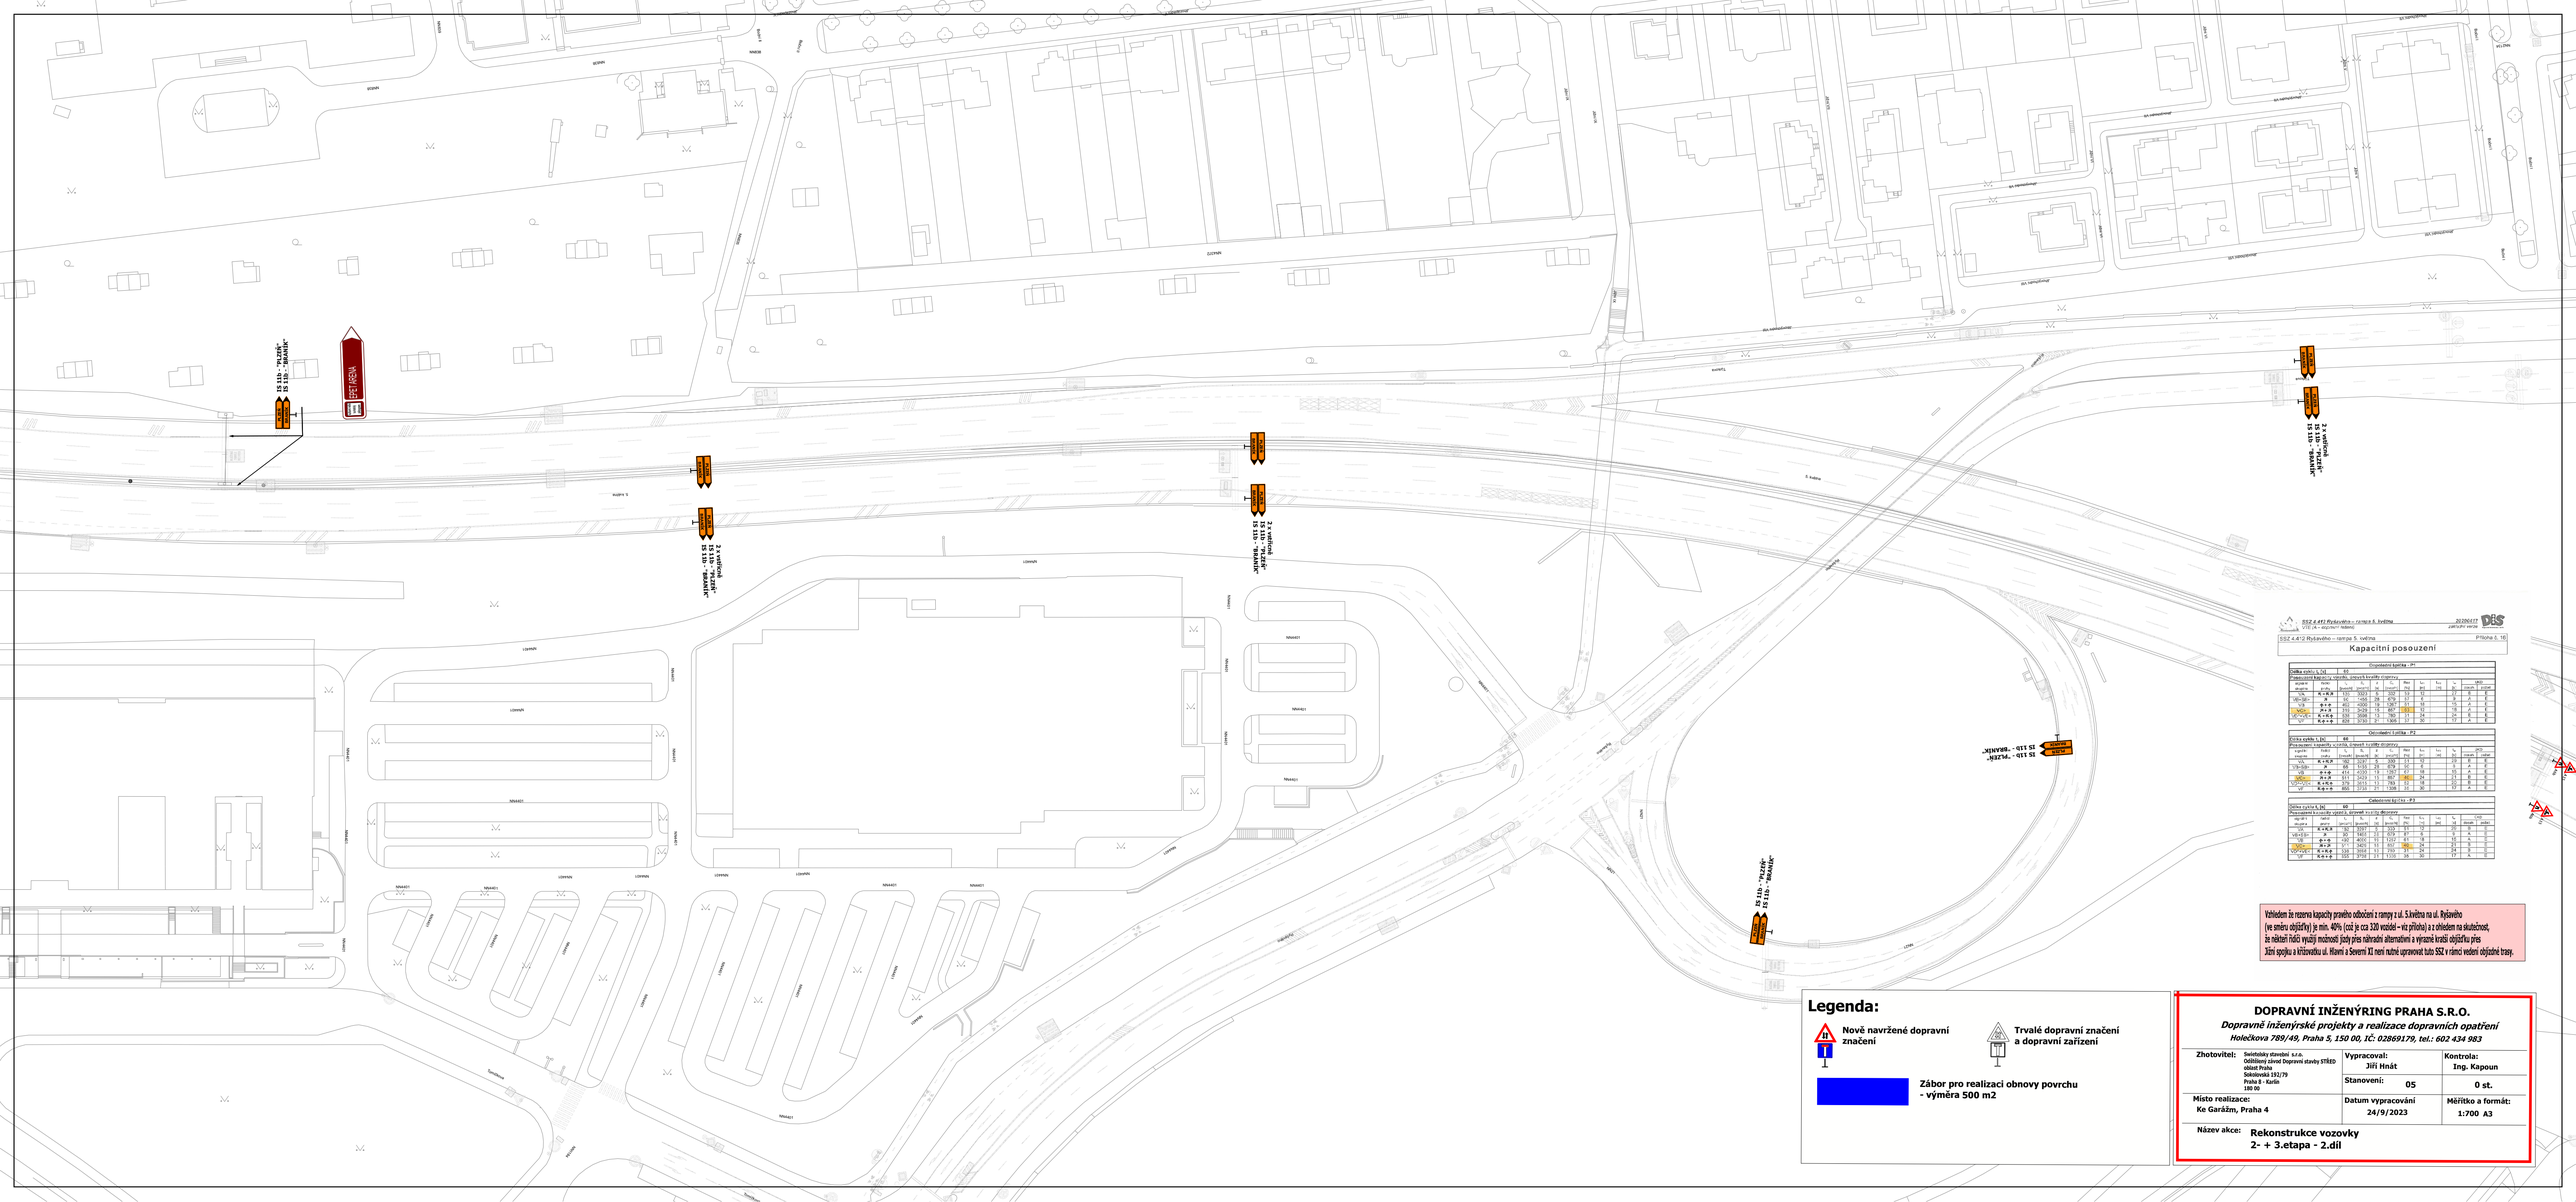

IS 11b - "PLZEŇ"
IS 11b - "BRAUNÍK"
IS 11b - "PLZEŇ"
IS 11b - "BRAUNÍK"
2 x podpěra
IS 11b - "PLZEŇ"
IS 11b - "BRAUNÍK"
2 x podpěra
IS 11b - "PLZEŇ"
IS 11b - "BRAUNÍK"
2 x podpěra
IS 11b - "PLZEŇ"
IS 11b - "BRAUNÍK"
2 x podpěra
IS 11b - "PLZEŇ"
IS 11b - "BRAUNÍK"